SOUTH WEDGE

HISTORY

ECLECTIC

COMMUNITY--DRIVEN

LOCAL GROWN

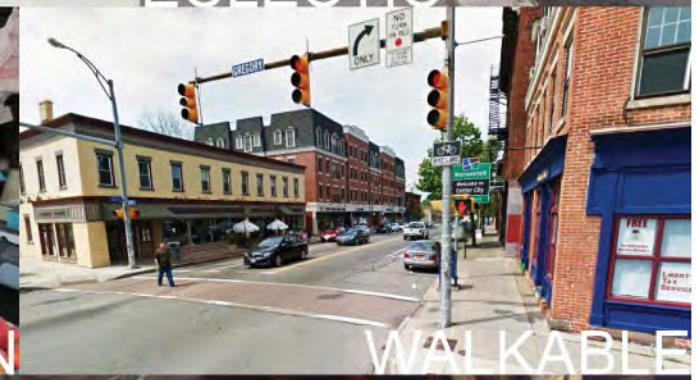

WALKABLE

WARD SUPPLY BLDG

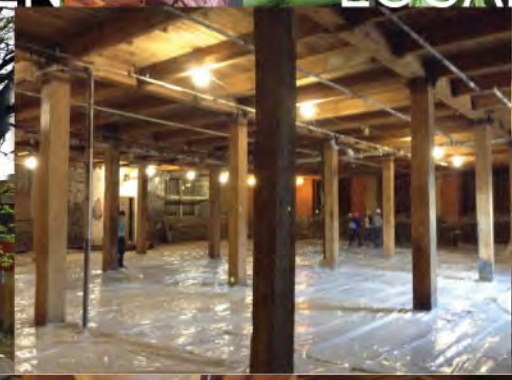

STRUCTURAL INTEGRITY

LAYERS OF HISTORY

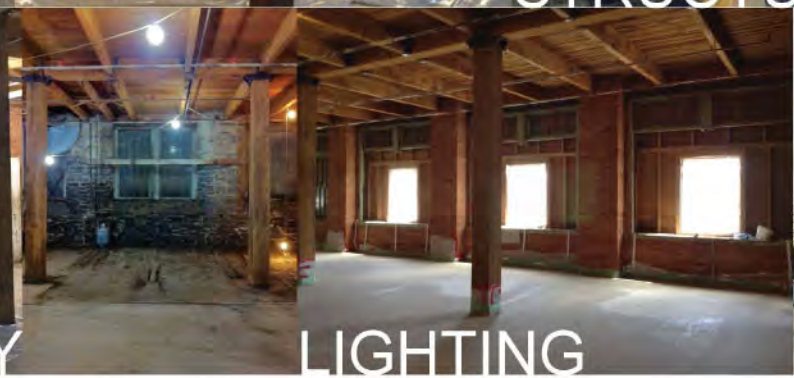
LIGHTING

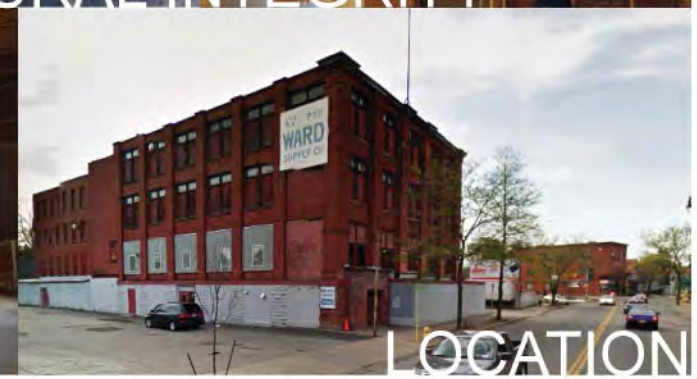

LOCATION

INSPIRATION

ARCHITECTURE

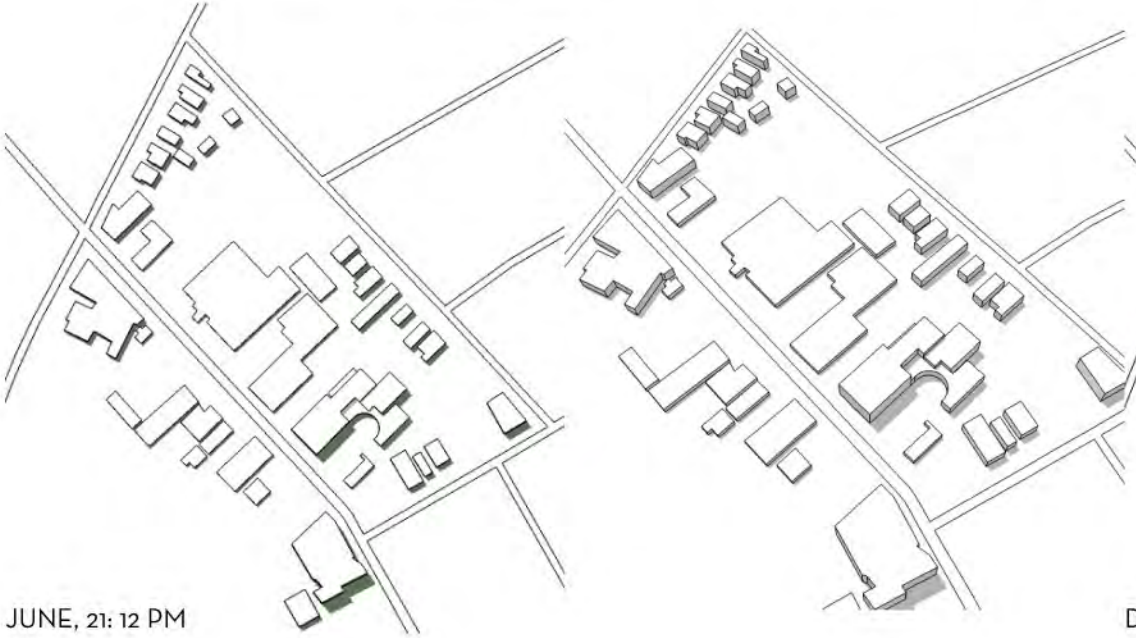

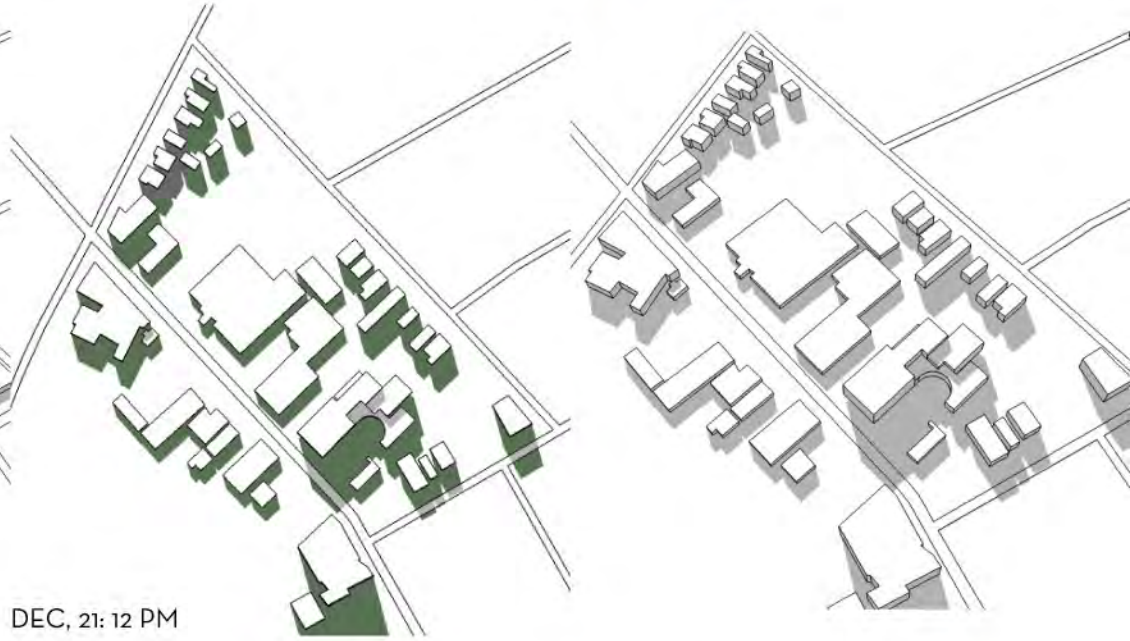

CLIMATE / SITE ANALYSIS / MASSING

ARCHITECTURE

1. INTEGRATION OF SITE WITH FORM (STEPPING AND REPETITION)
2. MOVEMENT FROM EXTERIOR TO INTERIOR THROUGH CIRCULATION PATHS

1. GREEN ROOFS - ROOFTOP GARDEN
2. STEPPED LAYERS OF GREEN SPACES THROUGHOUT THE BUILDING LEADING INTO THE MAIN GREEN COURTYARD

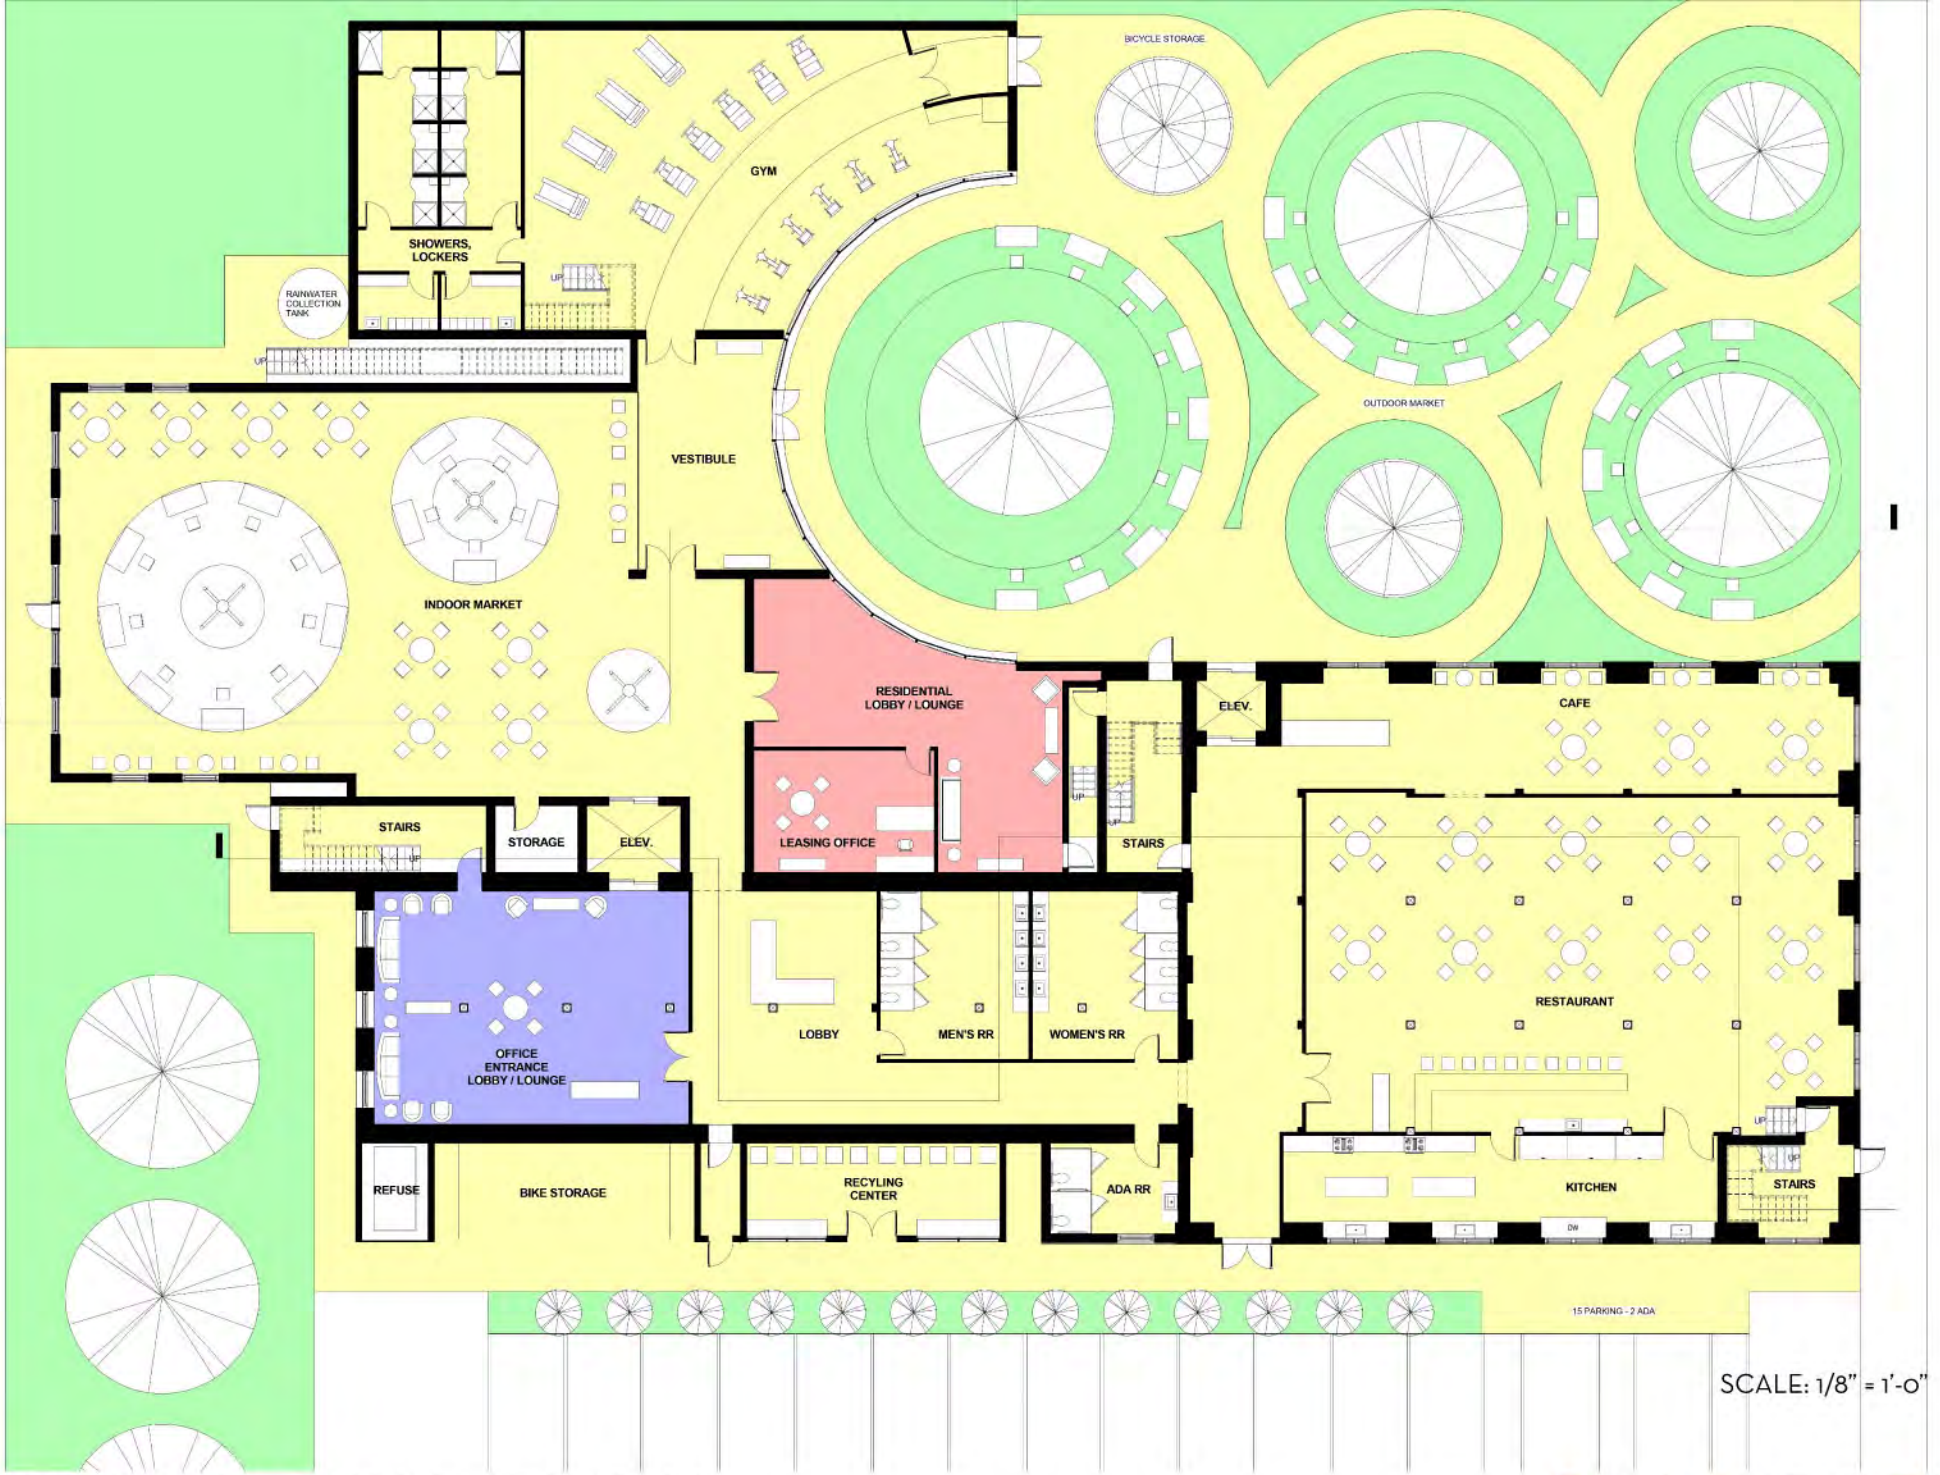

SCALE: 1/8" = 1'-0"

FIRST FLOOR - COMMERCIAL

ARCHITECTURE

SCALE: 1/8" = 1'-0"

SECOND FLOOR - BUSINESS

ARCHITECTURE

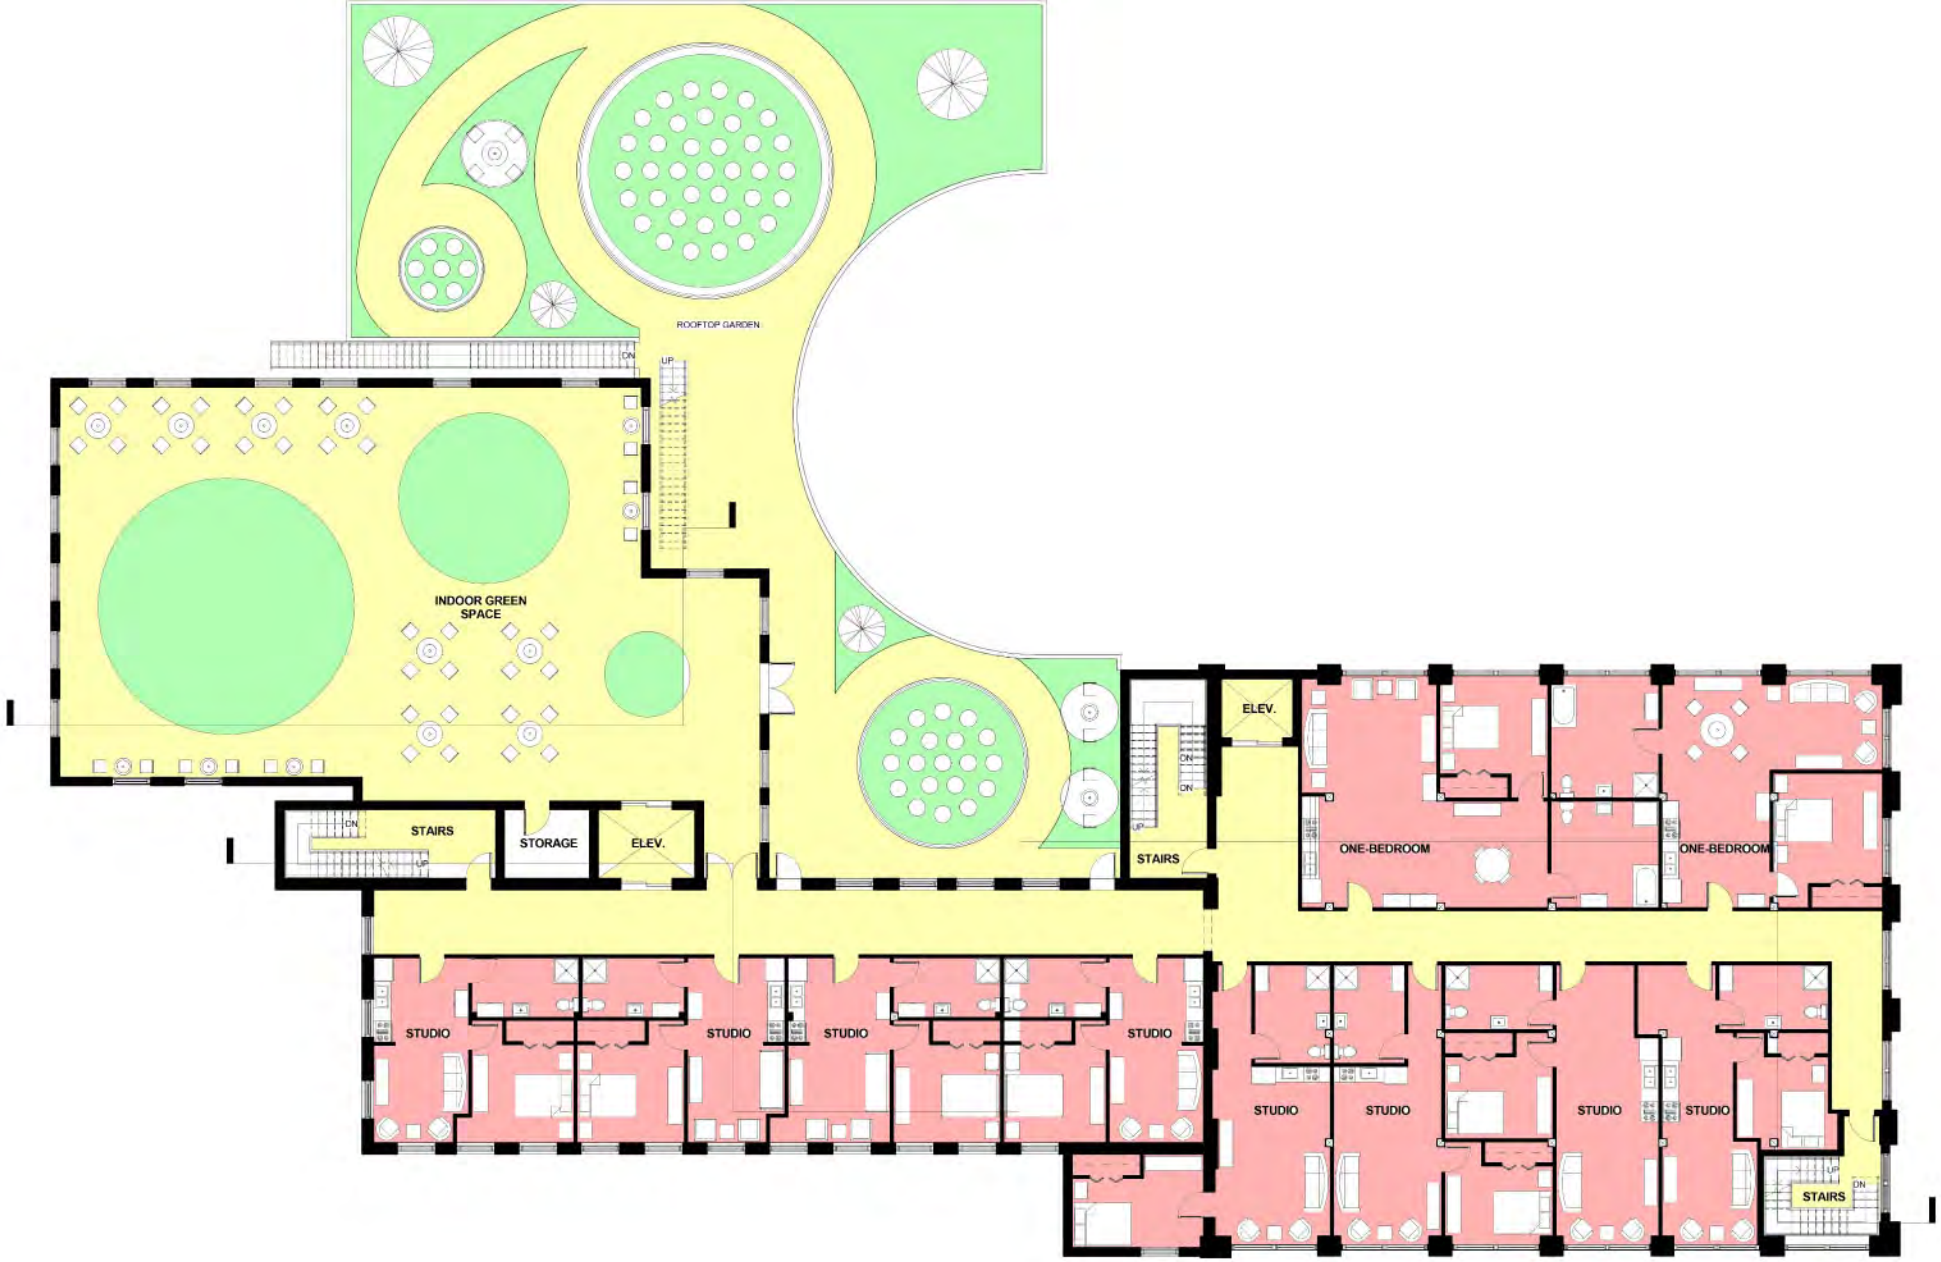

SCALE: 1/8" = 1'-0"

THIRD FLOOR - RESIDENTIAL

ARCHITECTURE

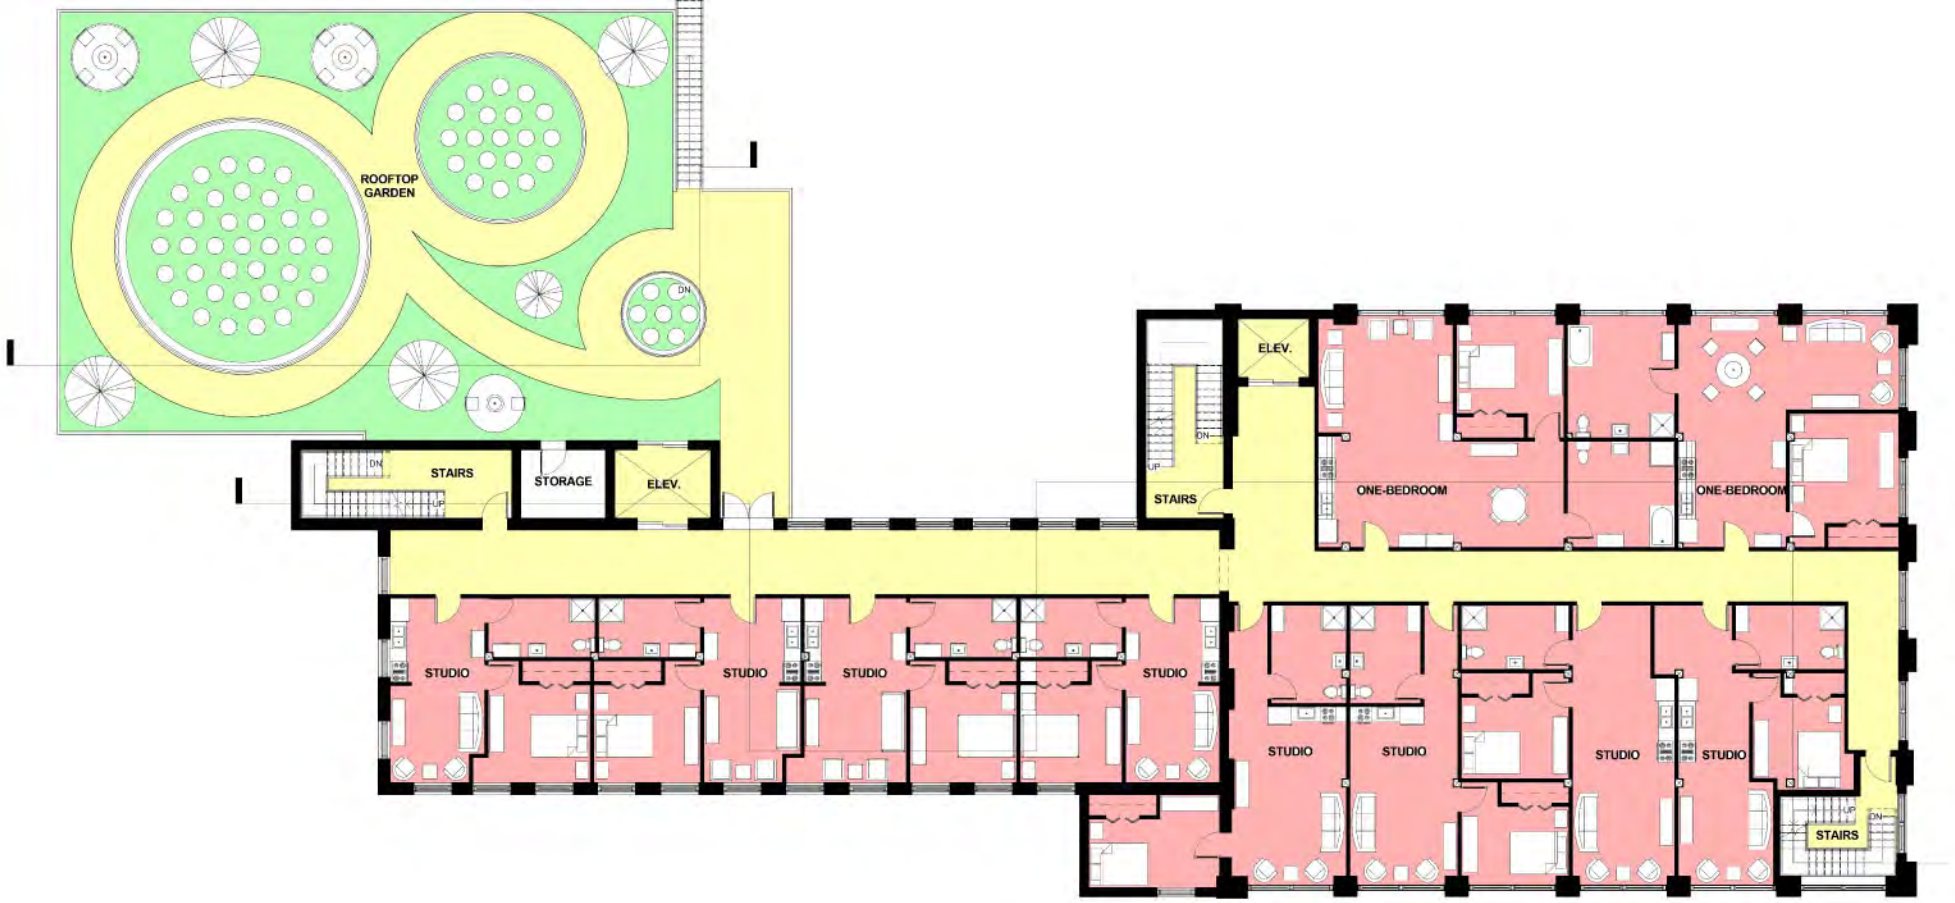

SCALE: 1/8" = 1'-0"

FOURTH FLOOR - RESIDENTIAL

ARCHITECTURE

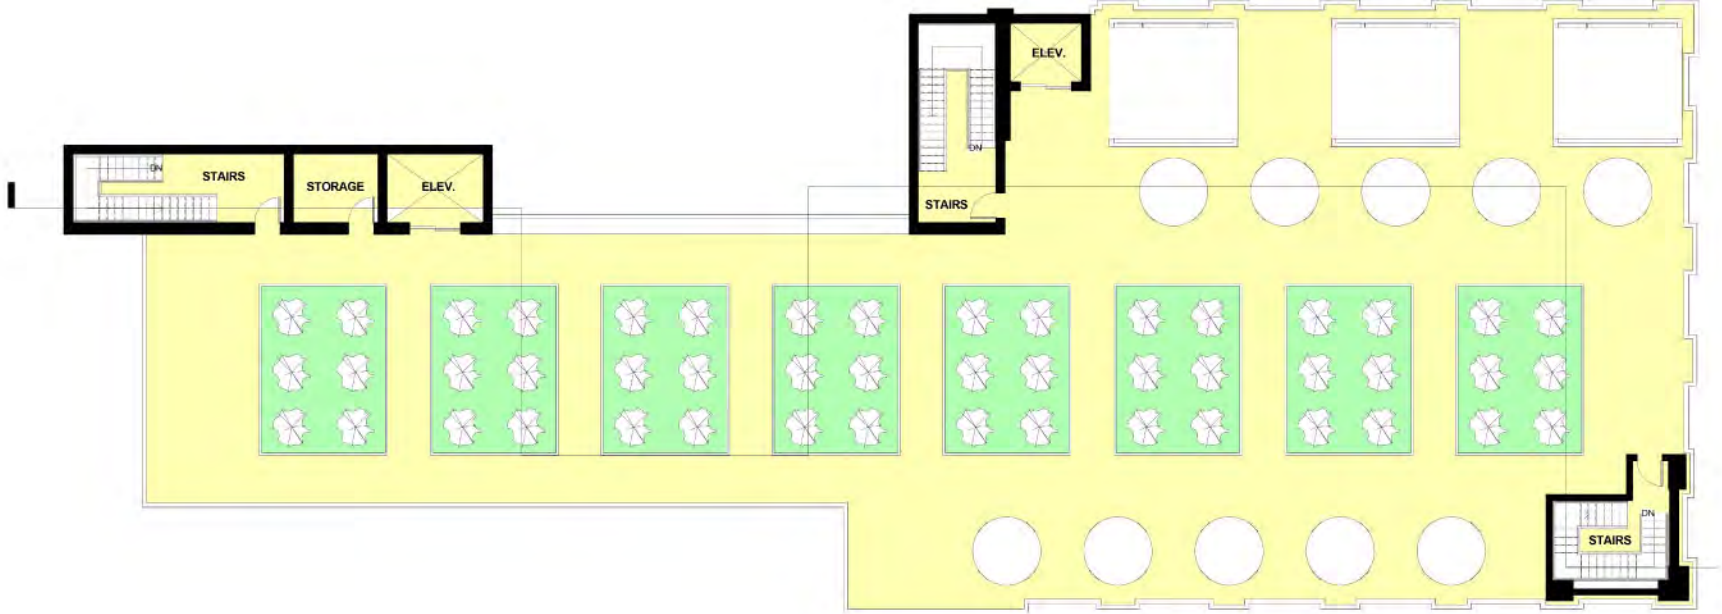

SCALE: 1/8" = 1'-0"

ROOFTOP GARDEN

ARCHITECTURE

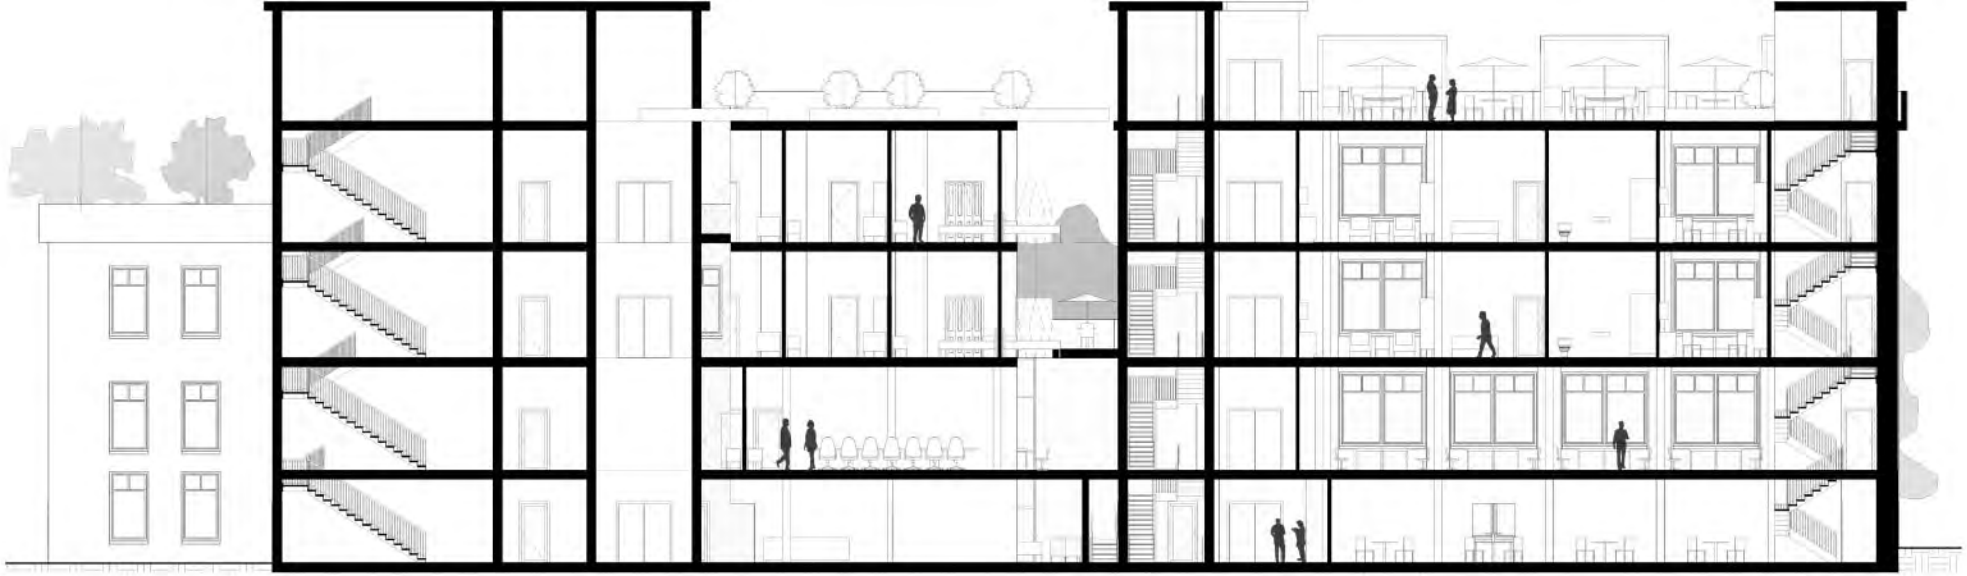

SCALE: 1/8" = 1'-0"

BUILDING SECTIONS

ARCHITECTURE

CALIFORNIA ACADEMY OF SCIENCES GREEN ROOF

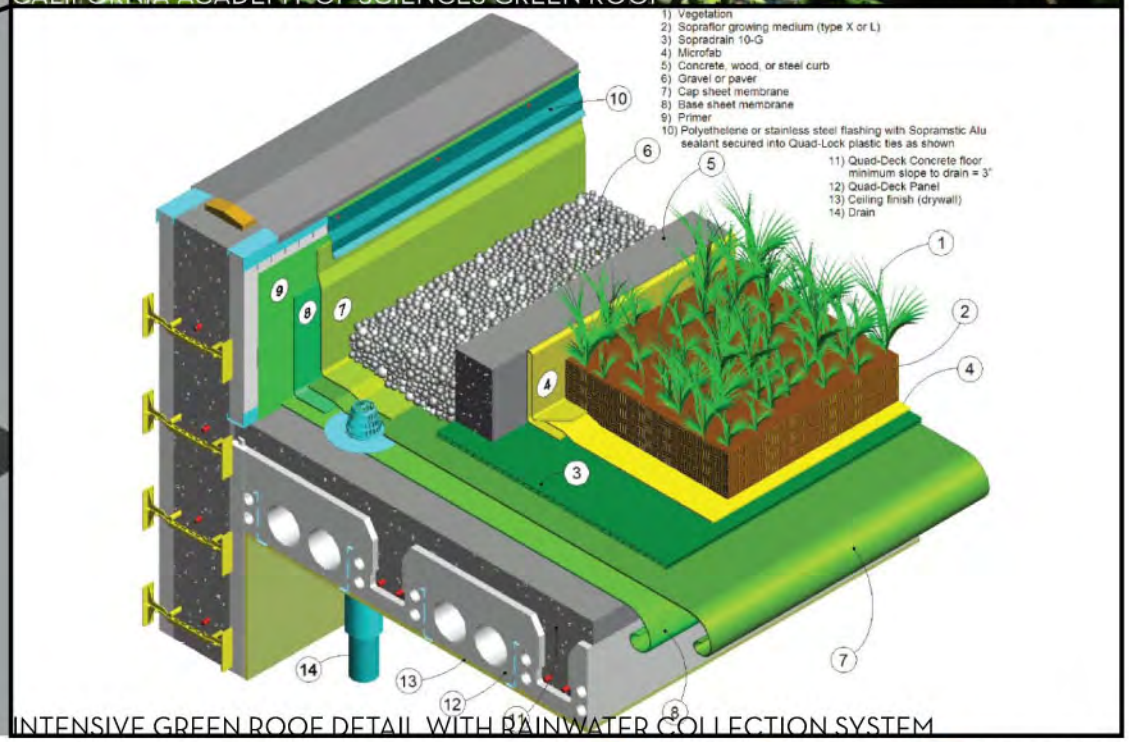

INTENSIVE GREEN ROOF DETAIL WITH RAINWATER COLLECTION SYSTEM

PERSPECTIVES AND DETAILS

ARCHITECTURE